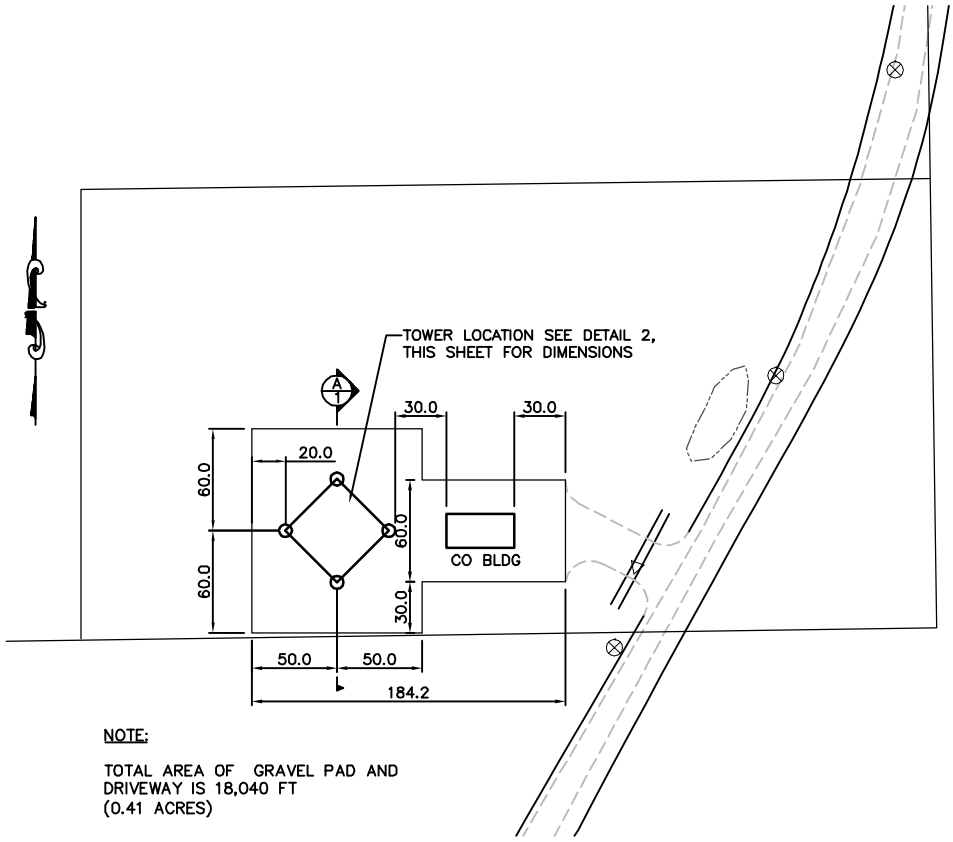

NOTE:

TOTAL AREA OF GRAVEL PAD AND DRIVEWAY IS 18,040 FT (0.41 ACRES)

1 SITE PLAN

1" = 20'-0"

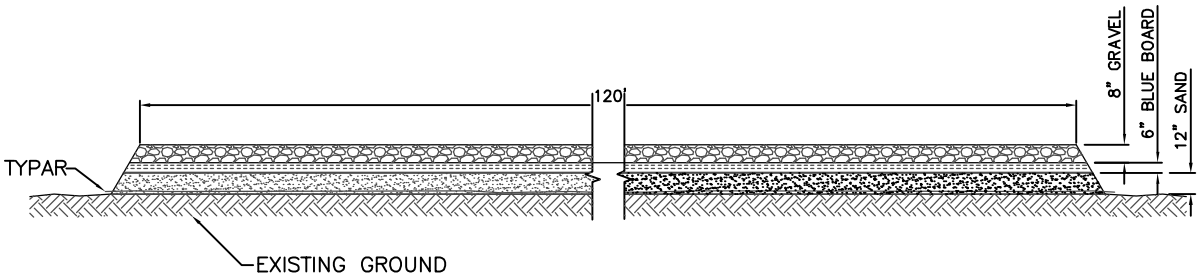

A TYPICAL CROSS SECTION

SCALE : 1/4" = 1'-0"

NO.	DATE	REVISION	BY
.	.	.	.

United Utilities, Inc.
Affiliate of Unicom
5450 A STREET
ANCHORAGE, ALASKA
99518-1291
(907) 561-1674
FAX (907) 563-3185

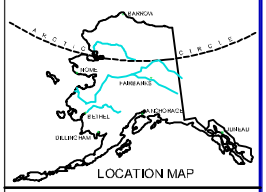

MICROWAVE TOWER
& EQUIPMENT BUILDING
BETHEL, AK

6/22/04

.

DRAWN BY	PDJ
CHECK BY	DH
DATE	MAY 2004
EXCHANGE	BETHEL NXX.
SCALE	AS SHOWN
SHEET	1 OF 1